0 2m 4m 6m 8m 10m

Scale 1:100

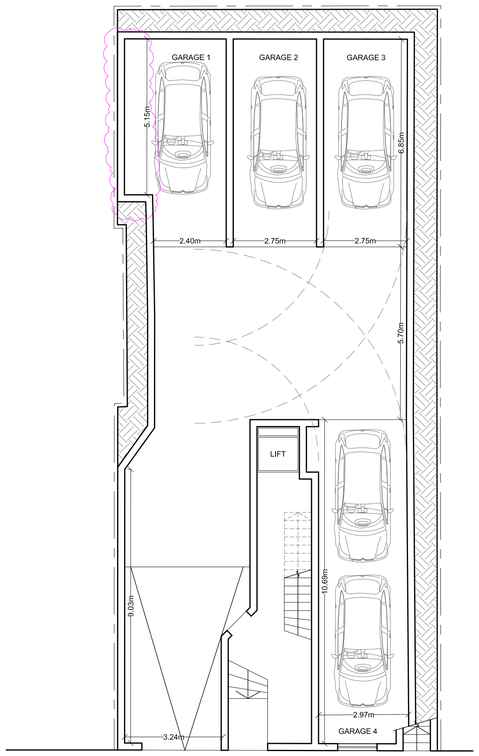

PROPOSED LEVEL -1
SCALE 1:100

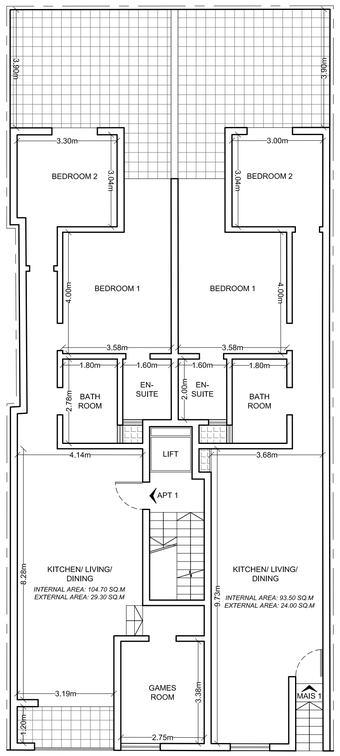

PROPOSED LEVEL 0
SCALE 1:100

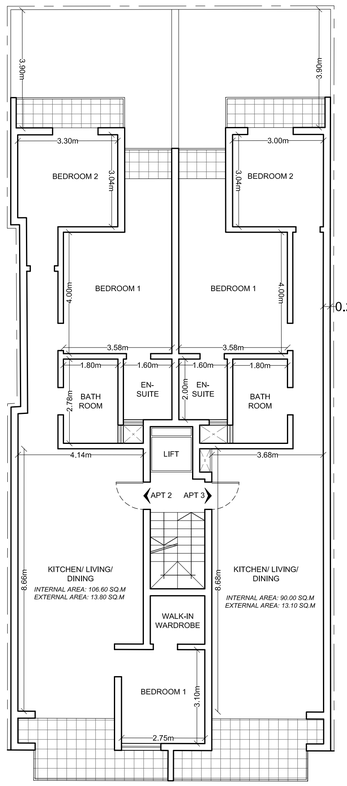

PROPOSED LEVEL 1
SCALE 1:100

0.23m 0.18m

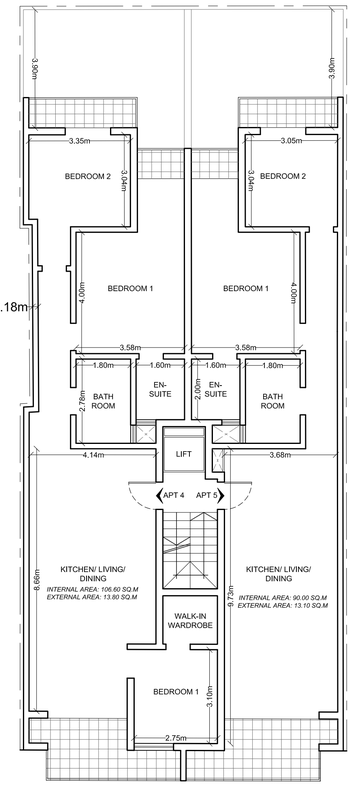

PROPOSED LEVEL 2
SCALE 1:100

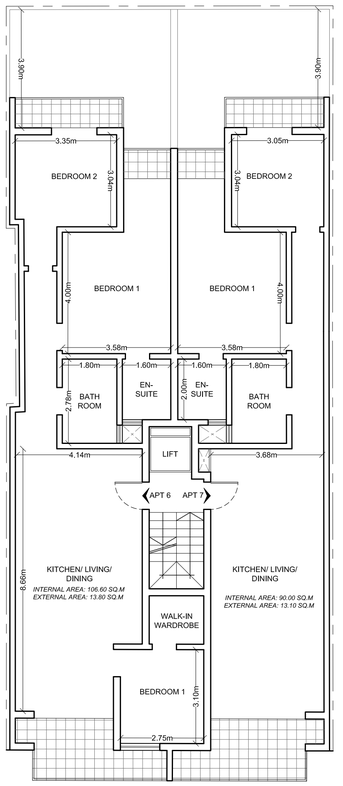

PROPOSED LEVEL 3
SCALE 1:100

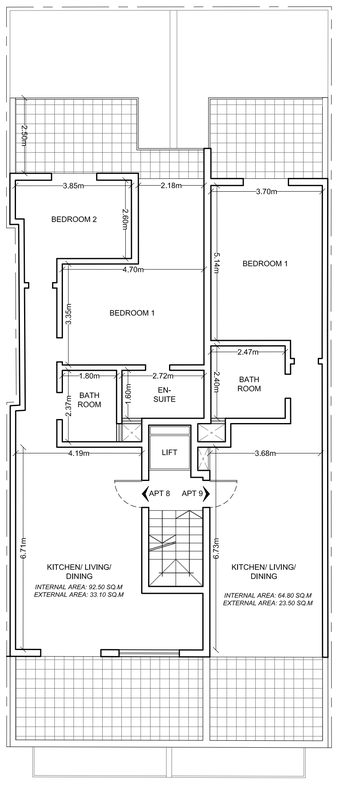

PROPOSED LEVEL 4
SCALE 1:100

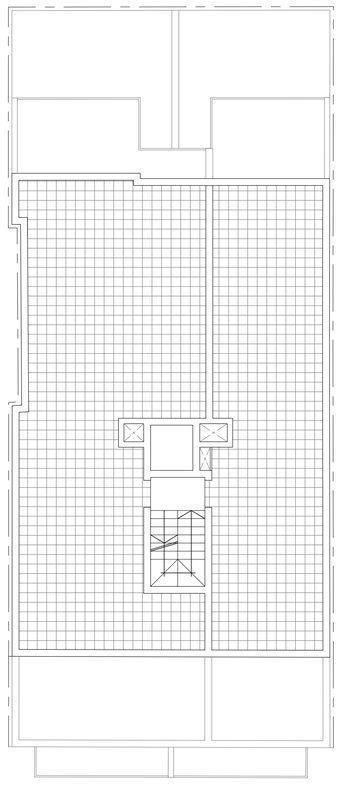

PROPOSED ROOF LEVEL
SCALE 1:100

OPTION 2

FS DESIGN LTD
architecture & services
Ivy Mendoza,
Triq Ta' Mendoza, Xaghra GHQ 3037, MALTA.
Tel: (+356) 21563211 Fax: (+356) 21563213
E-mail: fsdds@onvision.net.mt

Rev.	Date	By	Details

PERIT MICHAEL ANASTASI B.E.&A. (Hons.)
ARCHITECT AND CIVIL ENGINEER

Client:

Project Title:

Drawing Title: PROPOSED FLOOR LAYOUTS

Date: 31/07/2023	
Drawn by: M.G	
Checked by: M.A	Scale: 1:100 Paper: A2
Project Ref.:	Drawing Ref.: 01